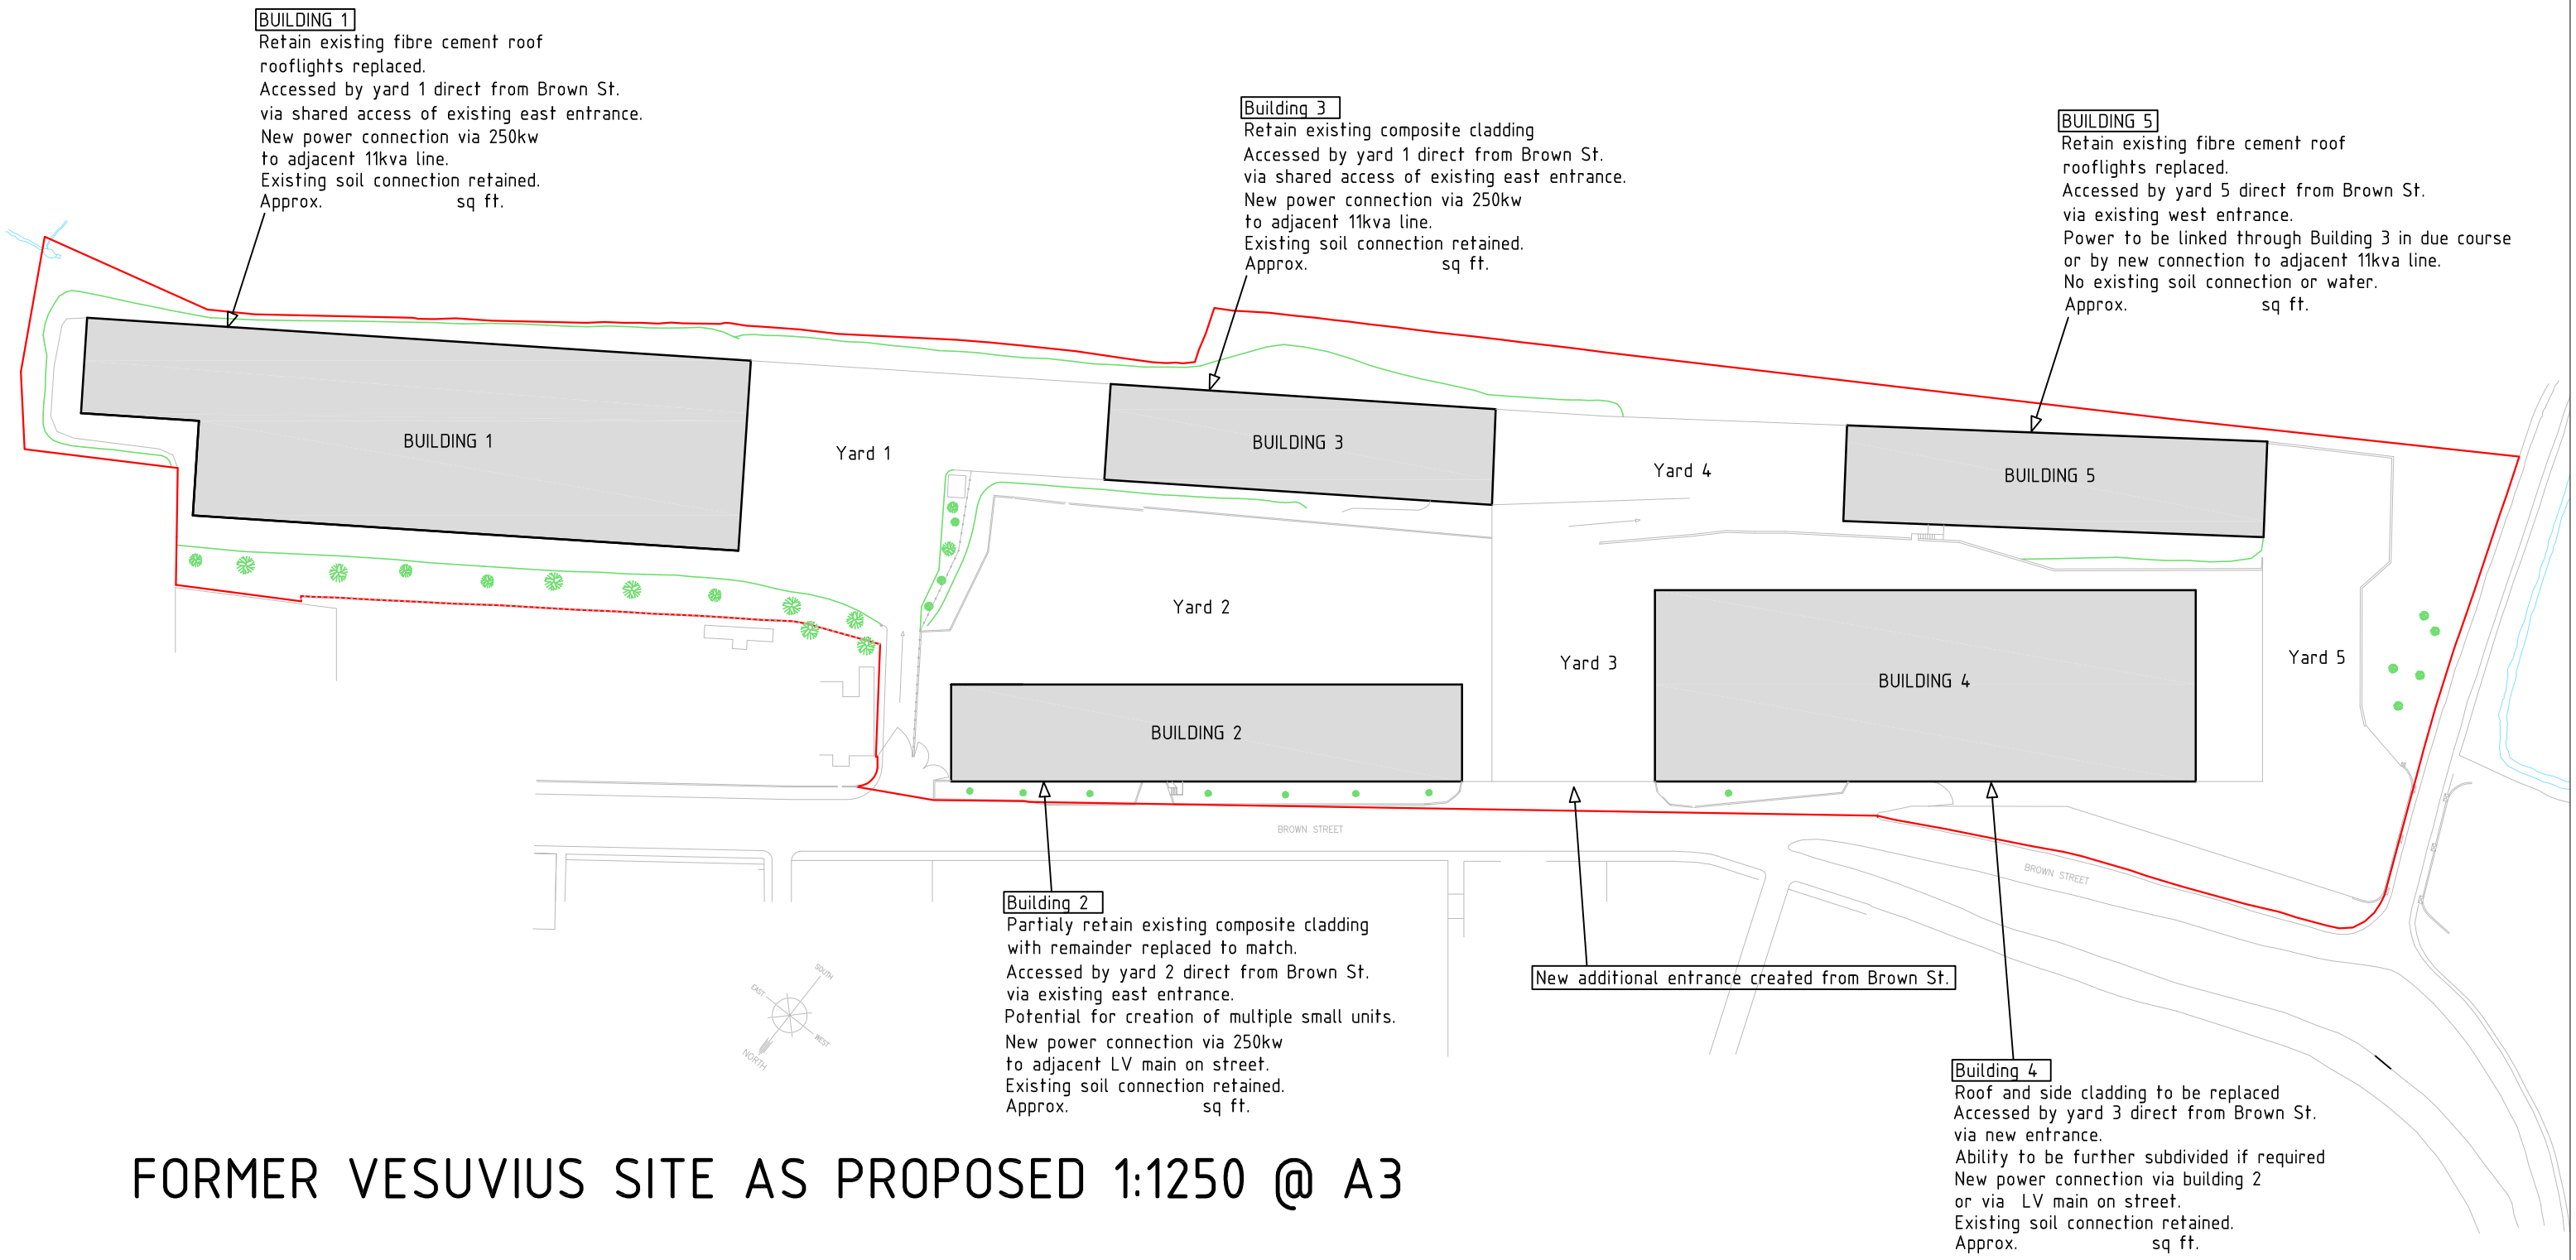

FORMER VESUVIUS SITE AS PROPOSED 1:1250 @ A3