A2
594 x 420mm

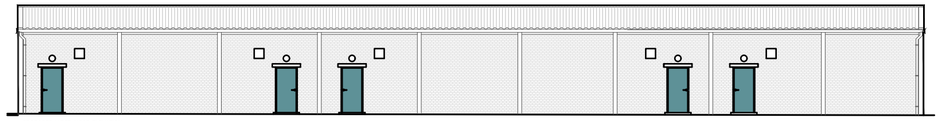

PROPOSED WEST MOST ELEVATION

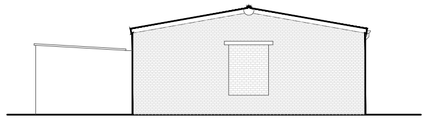

PROPOSED NORTH MOST ELEVATION

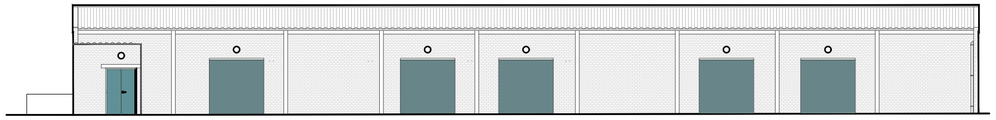

PROPOSED EAST MOST ELEVATION

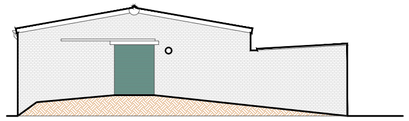

PROPOSED SOUTH MOST ELEVATION

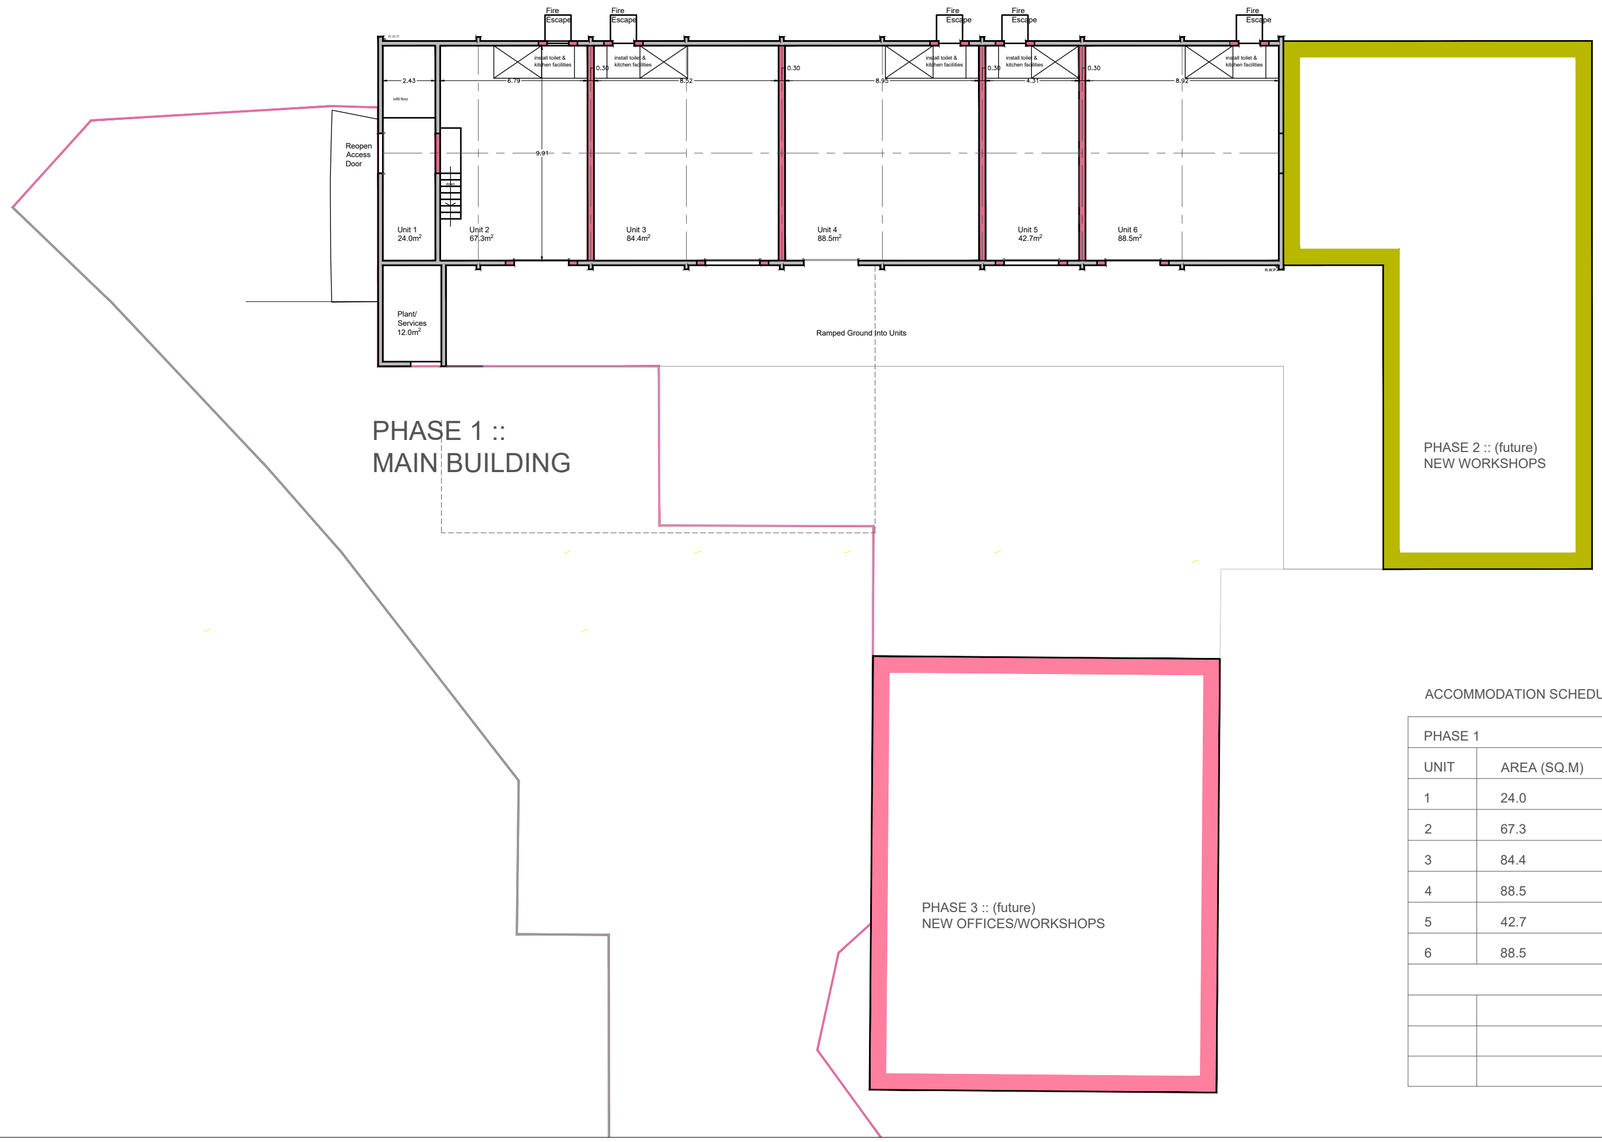

ACCOMMODATION SCHEDULE

PHASE 1	
UNIT	AREA (SQ.M)
1	24.0
2	67.3
3	84.4
4	88.5
5	42.7
6	88.5

NOTES

Internal dimensions are finished sizes unless otherwise stated.

REVISION SCHEDULE

Rev	Description	Date

DO NOT SCALE FROM DRAWING :: SITE CHECK DIMENSIONS

This Drawing Is Copyright.

This is the drawing referred to in my application
Dated :: 27.08.24
Signed :: E.McMillan

CLIENT ::
Mr David Munro

PROJECT ::
Proposed Workshops & Offices at Former Abattoir Building, Eglinton Country Park, Kilwinning

DRAWING ::
Phase 1 ::
Proposed Building Development

Scale	Date	Drawn by
1:200	27.07.24	emcm
Job No.	Drawing No.	Revision No.
23032	DD 130	-

McMILLAN & CRONIN
chartered architects & planning consultants
24 MAIN STREET,
LARGS :: KA30 8AB
tel. (44) 01475 686818
fax. (44) 01475 686331
mail@mcmillancronin.co.uk